




PA-SHT REV 6

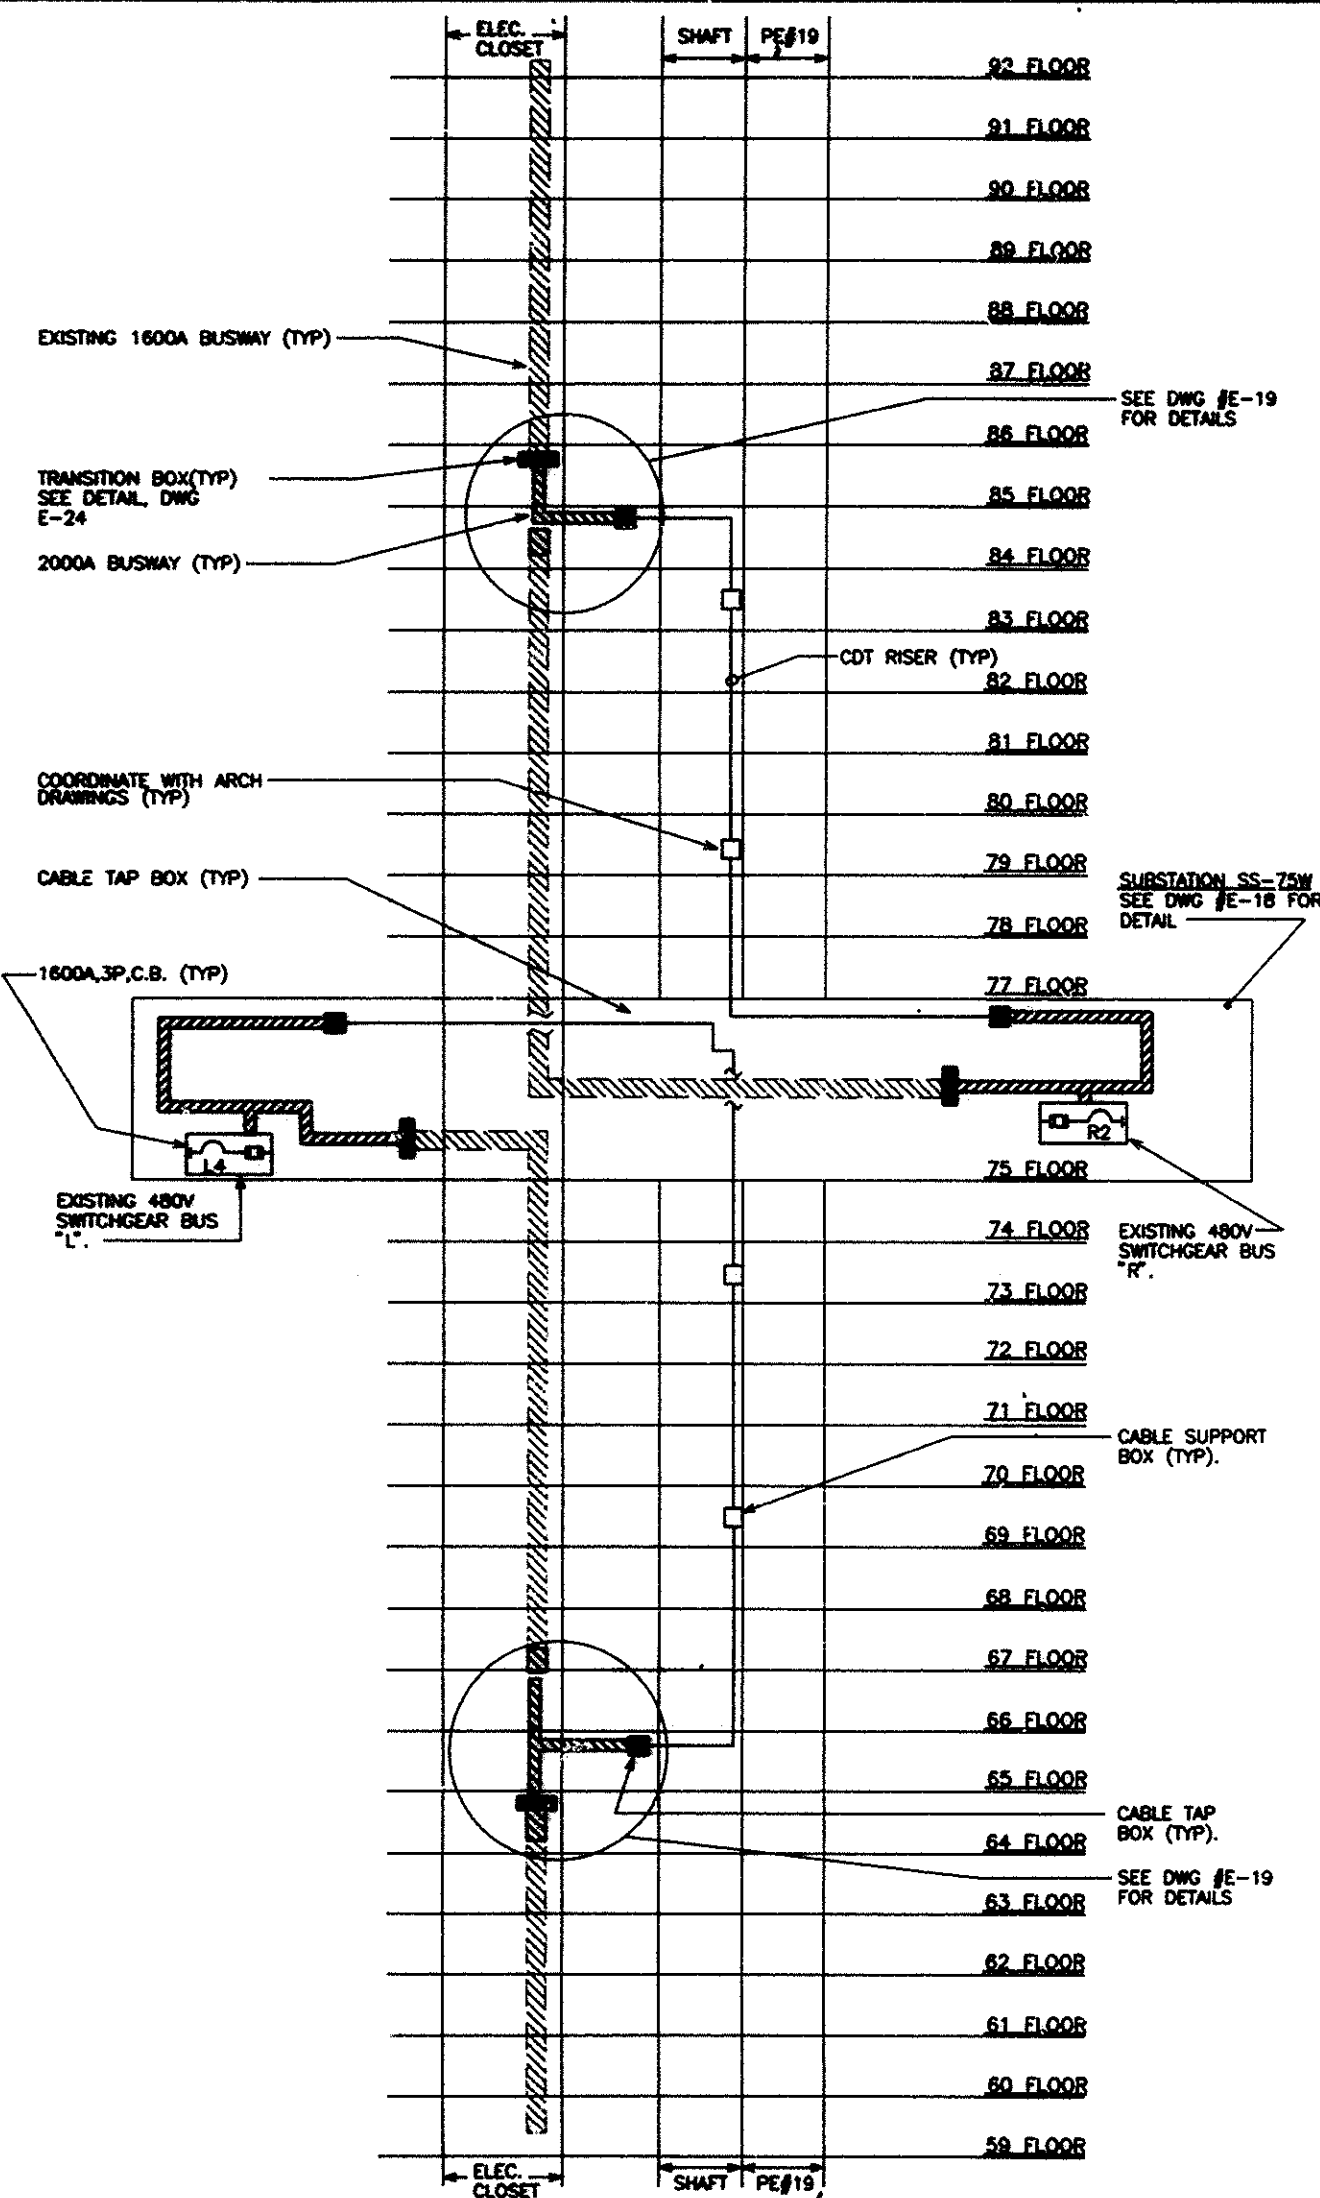


WEST PART RISER - FLOORS 59 TO 92
SUBSTATION SS-75W

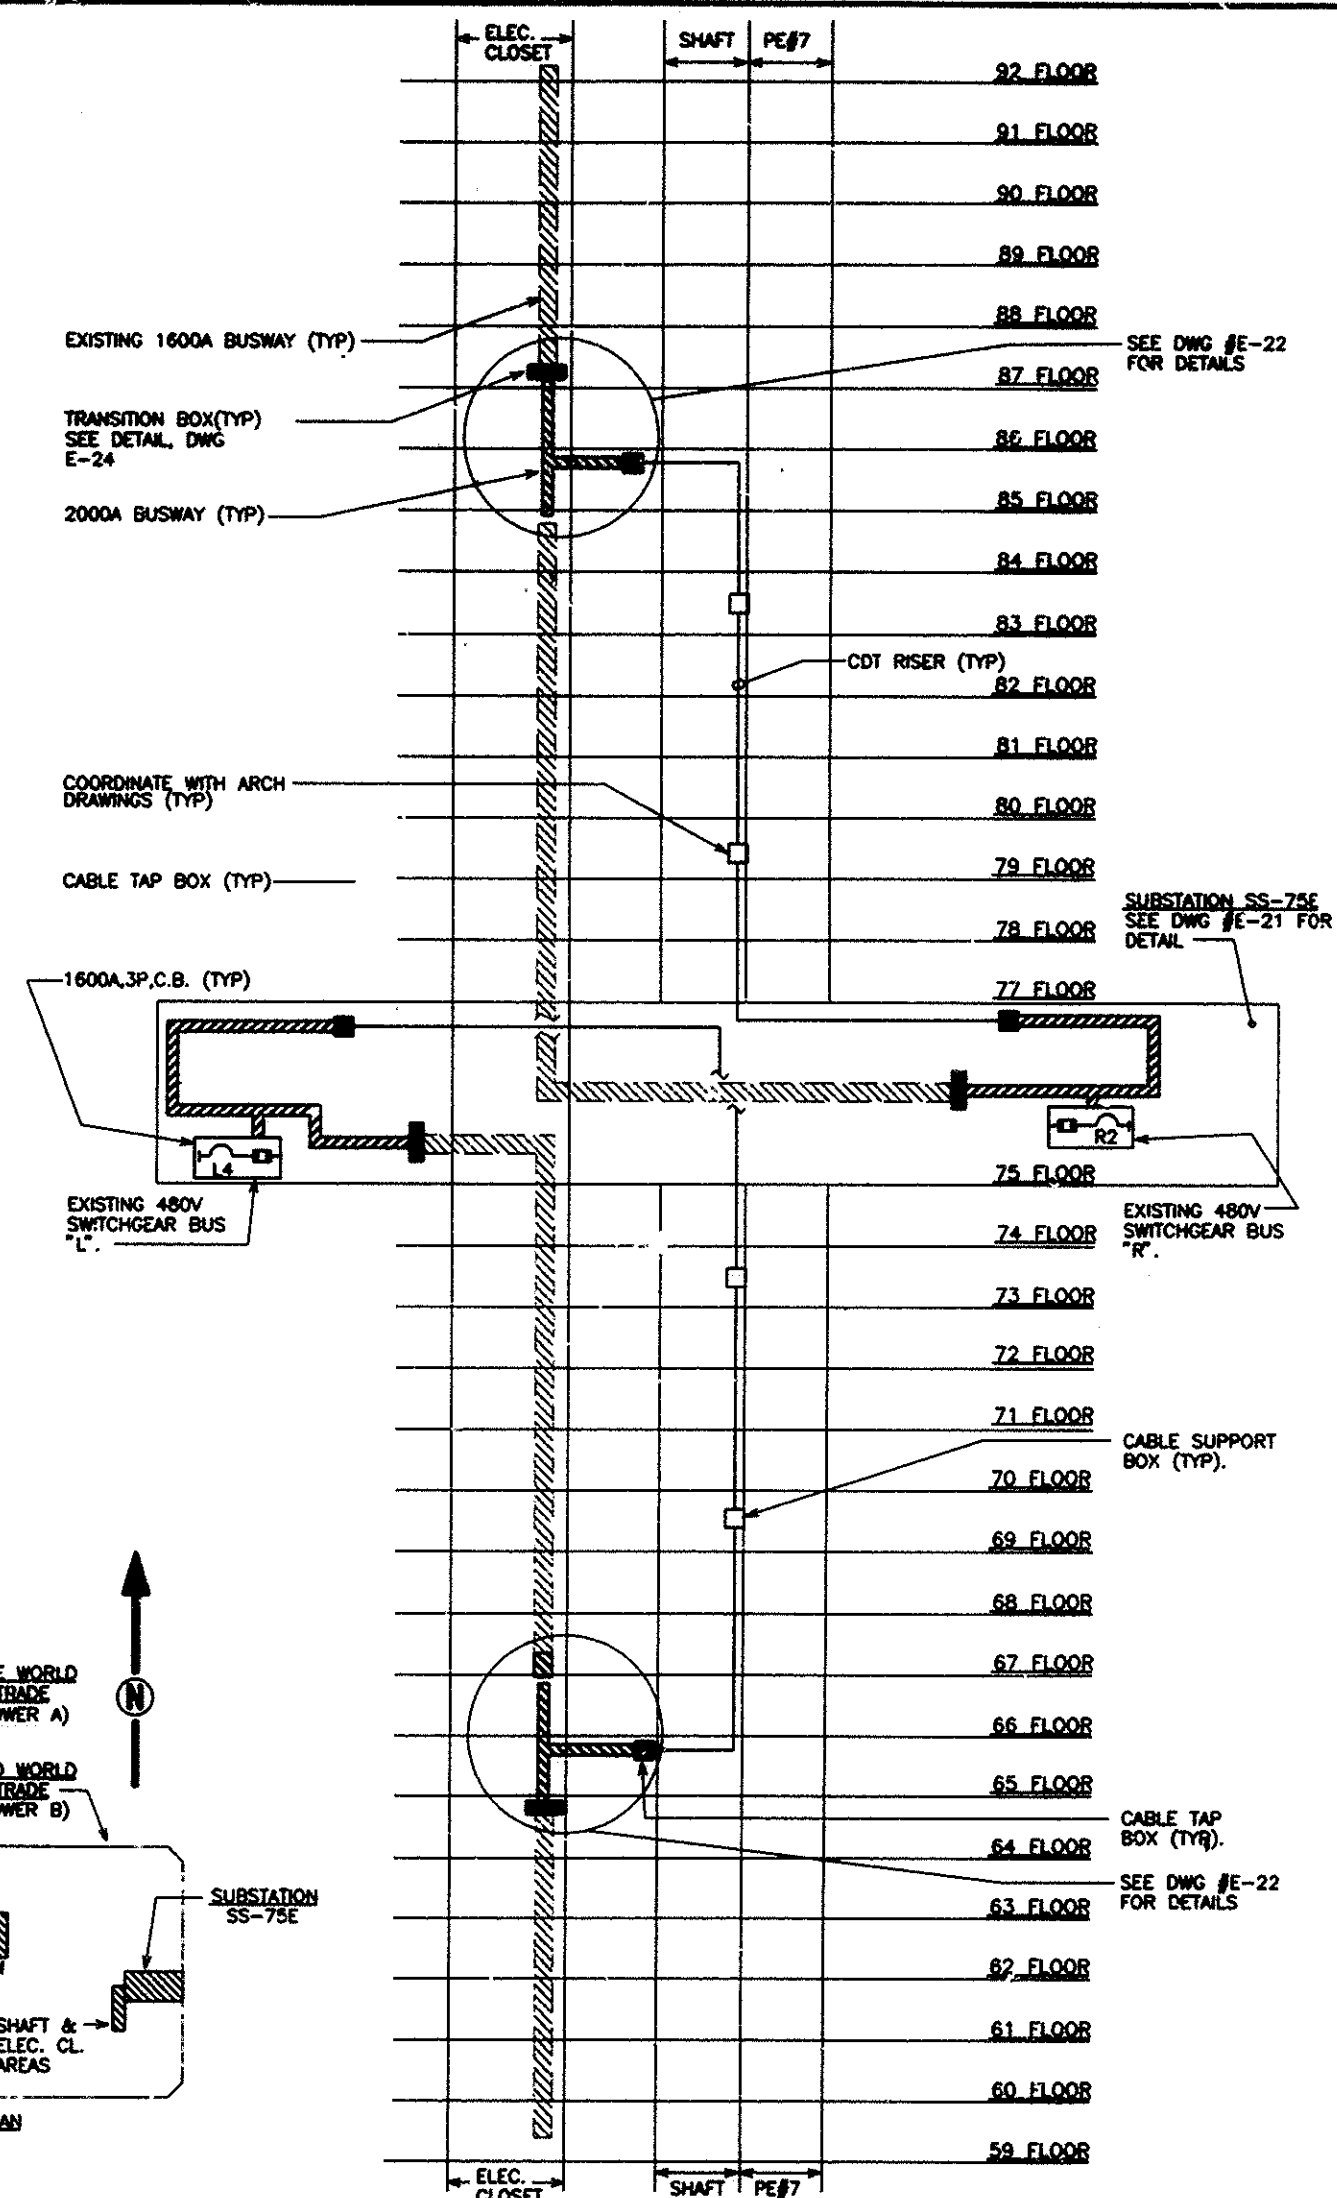

EAST PART RISER - FLOORS 59 TO 92
SUBSTATION SS-75E

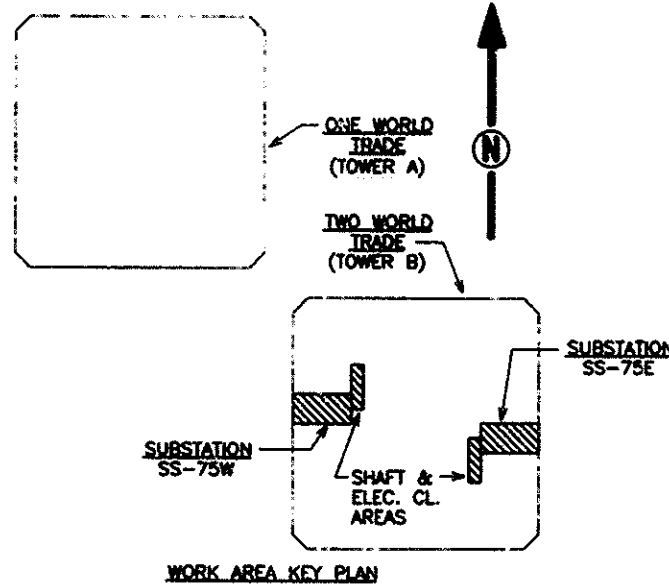

Sheet 40 of 41

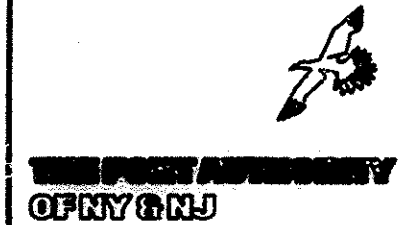

James J. Zuck
Engineering Program Manager

EDWARDS AND ZUCK, P.C.
CONSULTING ENGINEERS
330 West 42nd Street, New York, NY 10036
212-725-3400
© 1992 Edwards and Zuck, P.C.



3/15/01 Drawings of Record
No. Date Revision Approved

Engineering Department
Design Division

The World Trade Center
Electrical/HVAC
Upgrade Program

Title
LOW VOLTAGE DISTRIBUTION
TWO WTC
ELECTRICAL
SUBSTATION SS-75E &
SUBSTATION SS-75W

RISER DIAGRAM

This drawing subject to conditions in contract. All inventions, ideas, designs and methods herein are reserved to Port Authority and may not be used without it's written consent.

CJ M.W./CADD F.J.
Designed by Drawn by Checked by

Date 10/4/93 Scale NONE

Contract Number Drawing Number

WTC-804.041 E-23

FILE NAME: PAVED29P